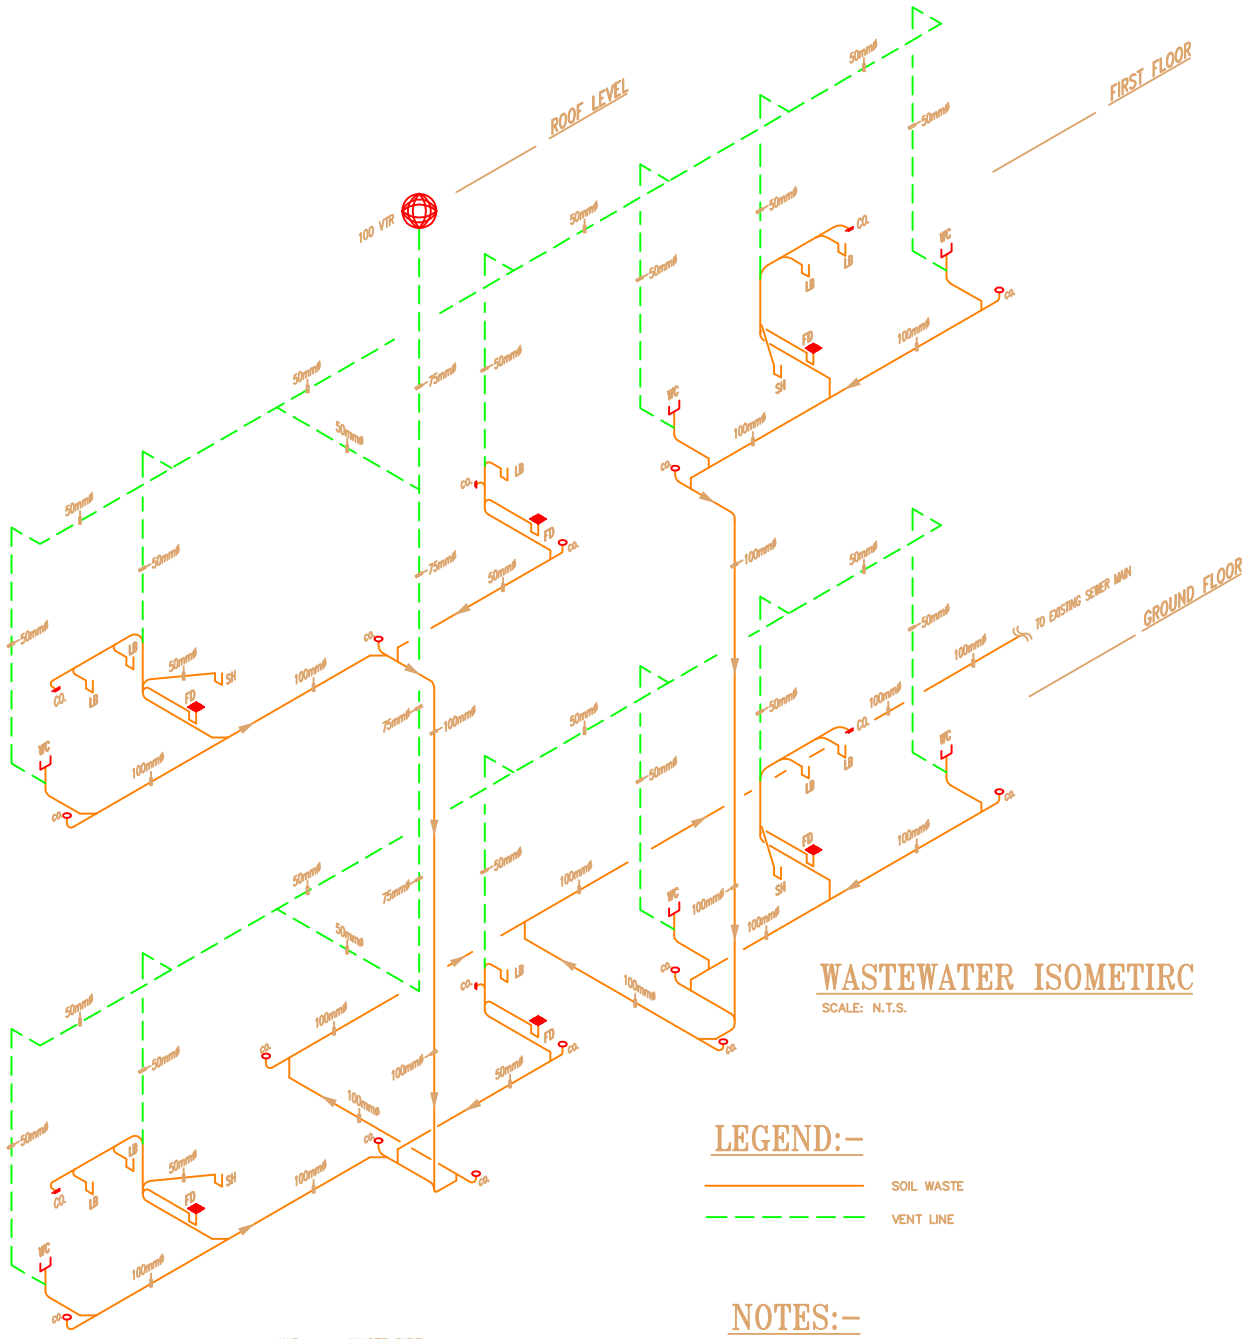

WASTEWATER ISOMETIRC

SCALE: N.T.S.

LEGEND:-

SOIL WASTE

VENT LINE

W.P. WASTE PIPE
V.P. VENT PIPE
C.O. CLEAN OUT
W.C. WATER CLOSET
K.S. KITCHEN SINK
L.B. LAVATORY BASIN

- (A) WC – WATER CLOSET ("S" TRAP)
- (B) LB – LAVATORY BASIN (COUNT. TOP)
- (C) SH – SHOWER
- (D) FD – FLOOR DRAIN
- (E) KS – KITCHEN SINK (SINGLE BOWL)
- (F) KS – KITCHEN SINK (DOUBLE BOWL)
- (G) CS – CLEARNER'S SINK
- (H) BT – BATH SINK

NOTES:-

1. ALL WORK SHALL BE DONE IN ACCORDANCE WITH THE RELAVANT CODE.
2. BEFORE CONSTRUCTION, THE CONTRACTOR SHALL VERIFY ALL ELEVATIONS GIVEN, ANY DISCREPANCIES FOUND SHALL BE BROUGHT TO THE ATTENTION OF THE ENGINEER.
3. USE LONG SWEEP FITTINGS AND/OR LONG SWEEP BENDS AT BASE OF ALL VENT & WASTE STACKS.
4. ALL PLUMBING MATERIALS SHALL BE AS INDICATED IN THE SPECIFICATIONS ISSUED FOR THIS PROJECT, EXCEPT AS OTHERWISE STATED.
5. ALL A/C CONDENSATE WASTE TO BE TRAPPED & INSULATED WITH RUBBERTEX SLITTING OF RUBBERTEX NOT ACCEPTABLE
6. ALL SANITARY AND WASTE PIPING SHALL BE : INTERNAL–PVC–BS 4660 SDR 31.5 (110–160mm) / BS 5481 SDR 31.5 (200–315mm)

   VERTICAL RISERS AND STACKS –PVC SCHEDULE 40 DWV –ASTM D 1785/ASTM 2665
   HORIZONTAL COLLECTORS & EXTERNAL PIPING –PVC SCHEDULE 40 DWV –ASTM D 1785 /ASTM 2665
7. ALL DIMENSIONS IN MILLIMETRES

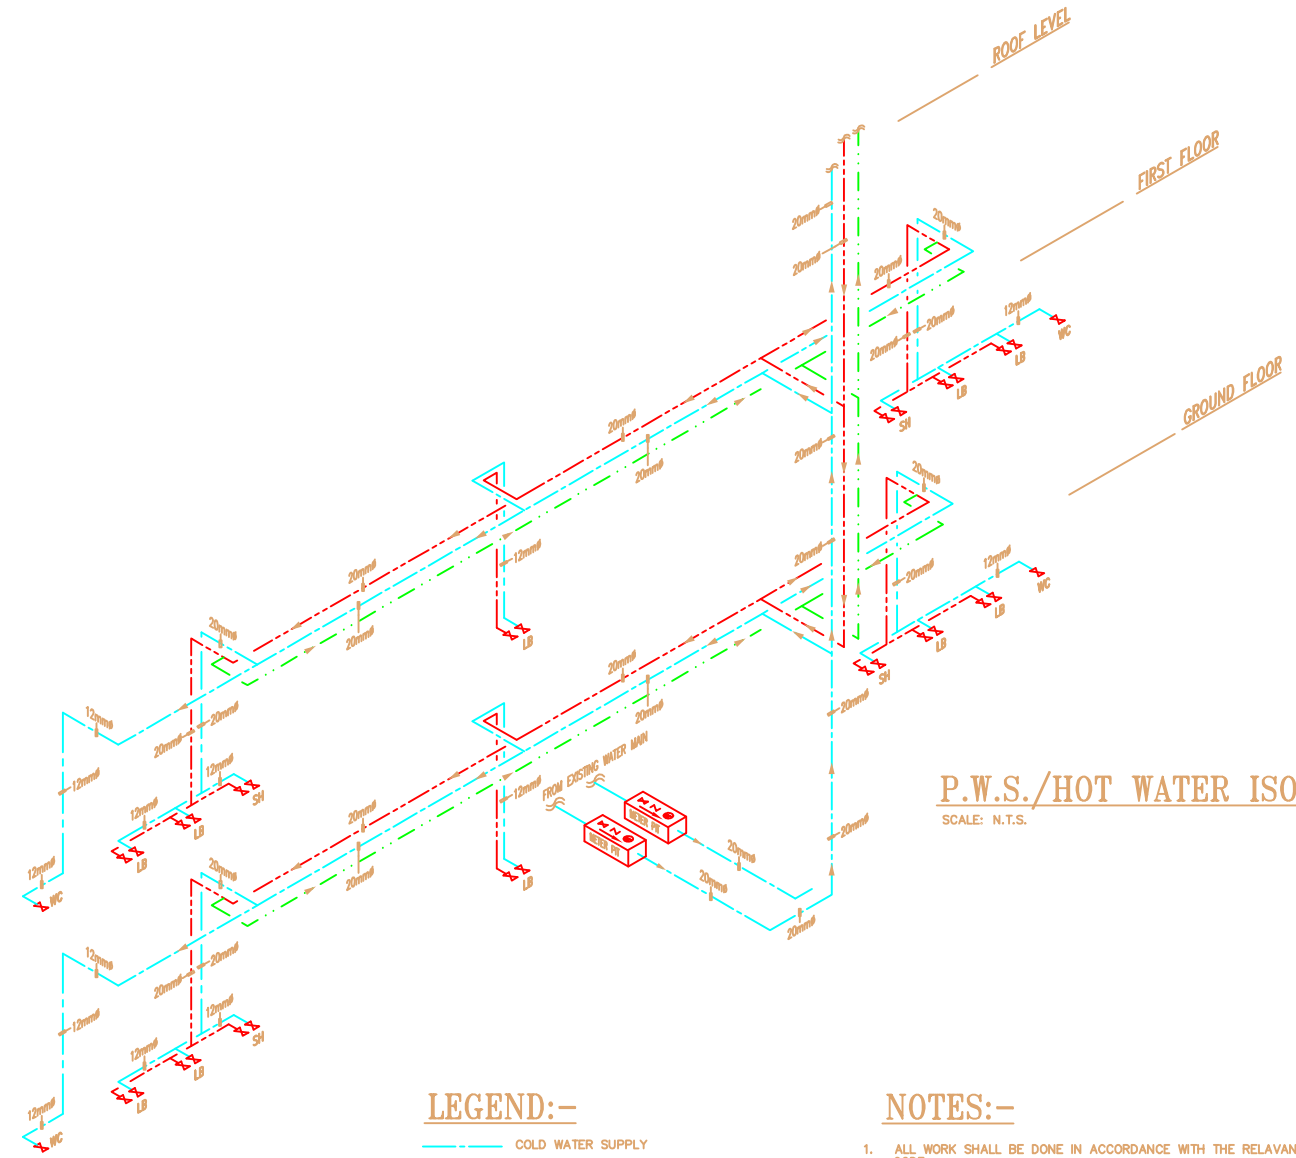

P.W.S./HOT WATER ISOMETRIC

SCALE: N.T.S.

LEGEND:-

COLD WATER SUPPLY

HOT WATER SUPPLY

HOT WATER RETURN

C.W.S. COLD WATER SUPPLY
H.W.S. HOT WATER SUPPLY
P.W.S. POTABLE WATER SUPPLY
W.C. WATER CLOSET
K.S. KITCHEN SINK
W.H.S. WASH HAND SINK

- (A) WC – WATER CLOSET ("S" TRAP)
- (B) LB – LAVATORY BASIN (COUNT. TOP)
- (B) LB – LAVATORY BASIN (WALL MOUNTED)
- (C) SH – SHOWER
- (D) KS – KITCHEN SINK (DOUBLE BOWL)
- (E) BT – BATH TUB

NOTES:-

1. ALL WORK SHALL BE DONE IN ACCORDANCE WITH THE RELAVANT CODE.
2. BEFORE CONSTRUCTION, THE CONTRACTOR SHALL VERIFY ALL ELEVATIONS GIVEN, ANY DISCREPANCIES FOUND SHALL BE BROUGHT TO THE ATTENTION OF THE ENGINEER.
3. ALL PLUMBING MATERIALS SHALL BE AS INDICATED IN THE SPECIFICATIONS ISSUED FOR THIS PROJECT, EXCEPT AS OTHERWISE STATED.
4. ALL HOT WATER PIPING SHALL BE: INSULATED(TUBULAR) SCHEDULE 40 CPVC 160 PSI –ASTM D 1784/1785/2466 FOR USE WITH SOLVENT ASTM D2564 JOINTS.
5. ALL COLD WATER PIPE SHALL BE: EXTERNAL –SCHEDULE 80 CPVC 200 PSI – ASTM D 1784/1785 FOR USE WITH SOLVENT ASTM D2564 JOINTS.

   INTERNAL –SCHEDULE40 CPVC 160 PSI –ASTM D 1784/1785/2466 FOR USE WITH SOLVENT ASTM D2564 JOINTS.
6. ALL DIMENSIONS IN MILLIMETRES

REVISION	DATE	DESCRIPTION	BY

OBM

OBM Limited
Architecture
Resort Design
& Development
Town Planning
Interior Design

PO Box 906
St. Johns
Antigua
West Indies
www.obml.com
E obmsa@obml.com
T 268 462 1047
F 268 462 2305

Antigua
Bath, UK
Bermuda
British Virgin Islands
Cayman Islands
Madrid
Miami
Turks & Caicos Islands

CABLE BAY PROPERTY DEVELOPMENT
ANTIGUA

edc

EDC CONSULTANTS LIMITED
42, Lub Street, Woodbrook, P.O.S., Trinidad, W. Indies (868)628-8604 Fax:(868)622-7775

FILE NAME: GROUND/FIRST WASTEWATER

TRADE: PLUMBING

DWG. TITLE: HILLSIDE SUITES WASTEWATER/P.W.S./HOT WATER ISOMETRIC

DESIGNER:	CHECKED:	PROJECT No.:
EDC.C.L		05-030
DRAWN: S.WALKER	SCALE: N.T.S.	DWG. No.: P-42
DATE: 20.01.06	APP'D:	

© DRAWING COPYRIGHT NOTICE:
THESE DRAWINGS ARE INSTRUMENTS OF SERVICE AND SHALL REMAIN THE PROPERTY OF EDC CONSULTANTS LIMITED. WHETHER THE PROJECT FOR WHICH THEY ARE PREPARED IS EXECUTED OR NOT. THESE DRAWINGS SHALL NOT BE USED IN PART OR IN WHOLE FOR ANY OTHER PROJECT OR AS AN EXTENSION TO THIS PROJECT WITHOUT WRITTEN AUTHORISATION BY AND APPROPRIATE COMPENSATION TO EDC CONSULTANTS LIMITED.

REVISION	DATE	DESCRIPTION	BY	APP'D