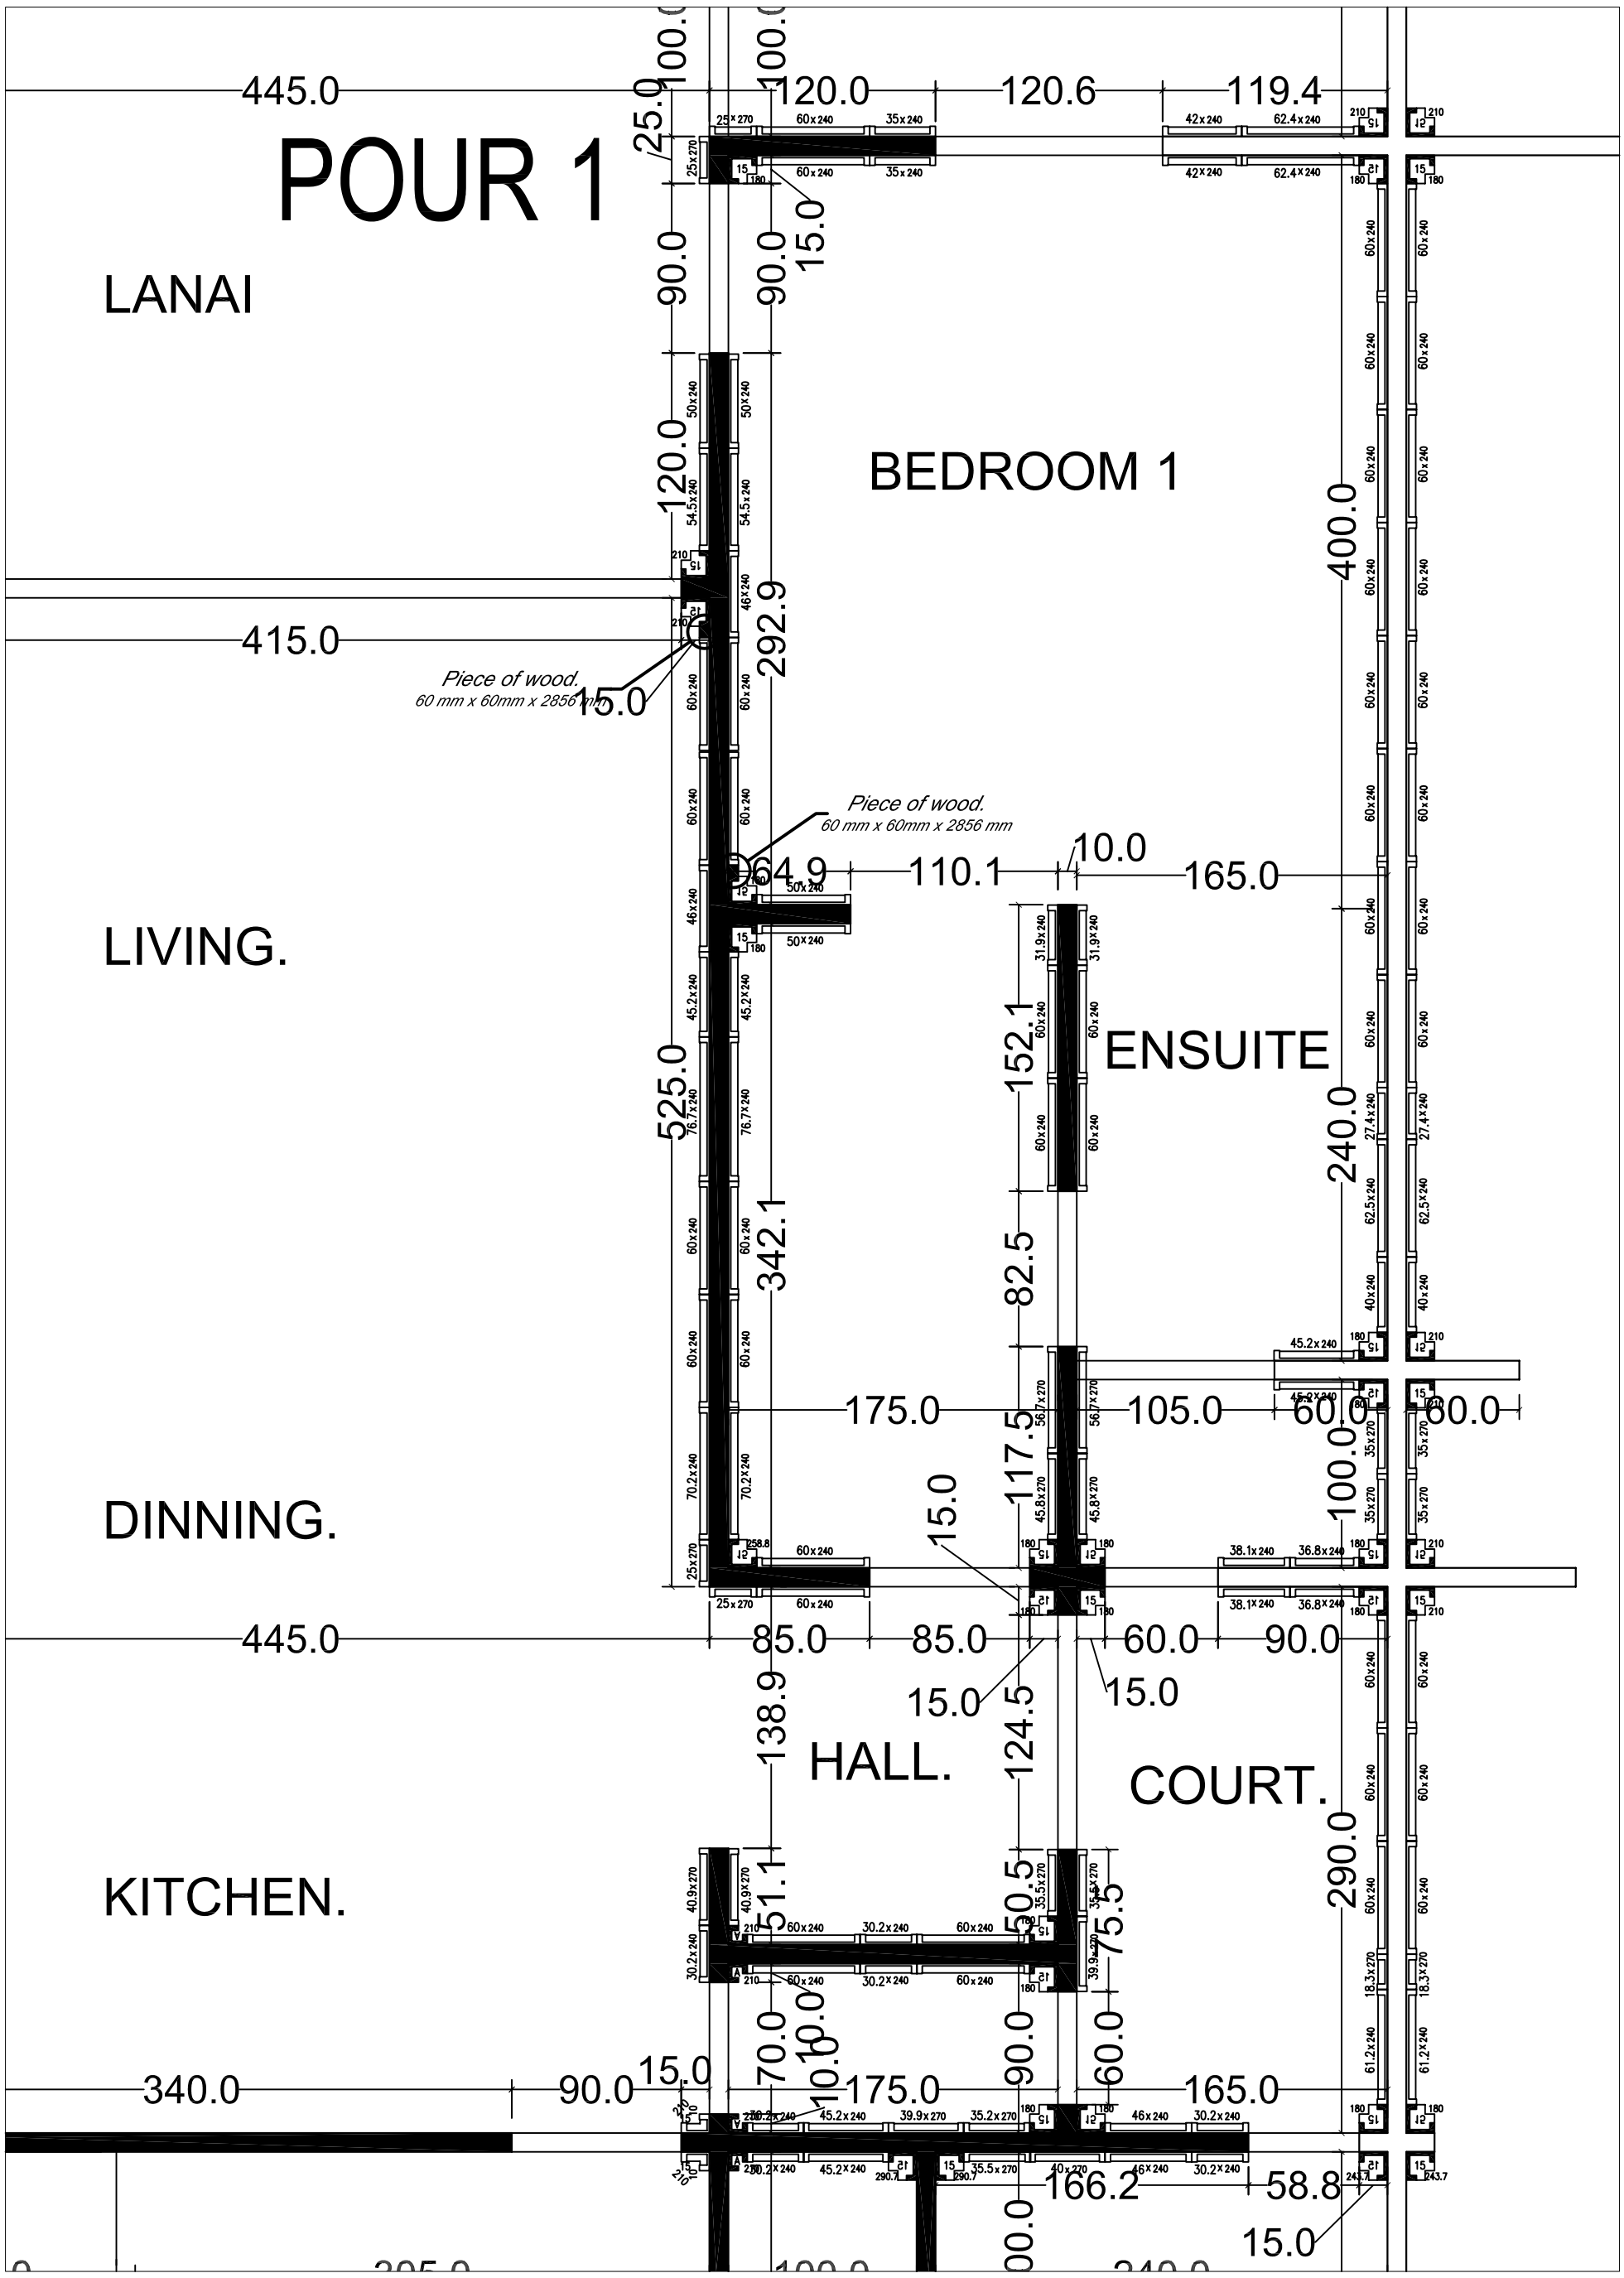

OCEAN'S EDGE
ST. KITTS AND NEVIS

POOLSIDE COTTAGES
TYPE A/B

2 bedroom Single storey Duplex

NH international (Caribbean) Limited

FORSA SYSTEM DESIGN

design: Ricardo A. Rodriguez Vasco

wall modulation

date: March 2010